


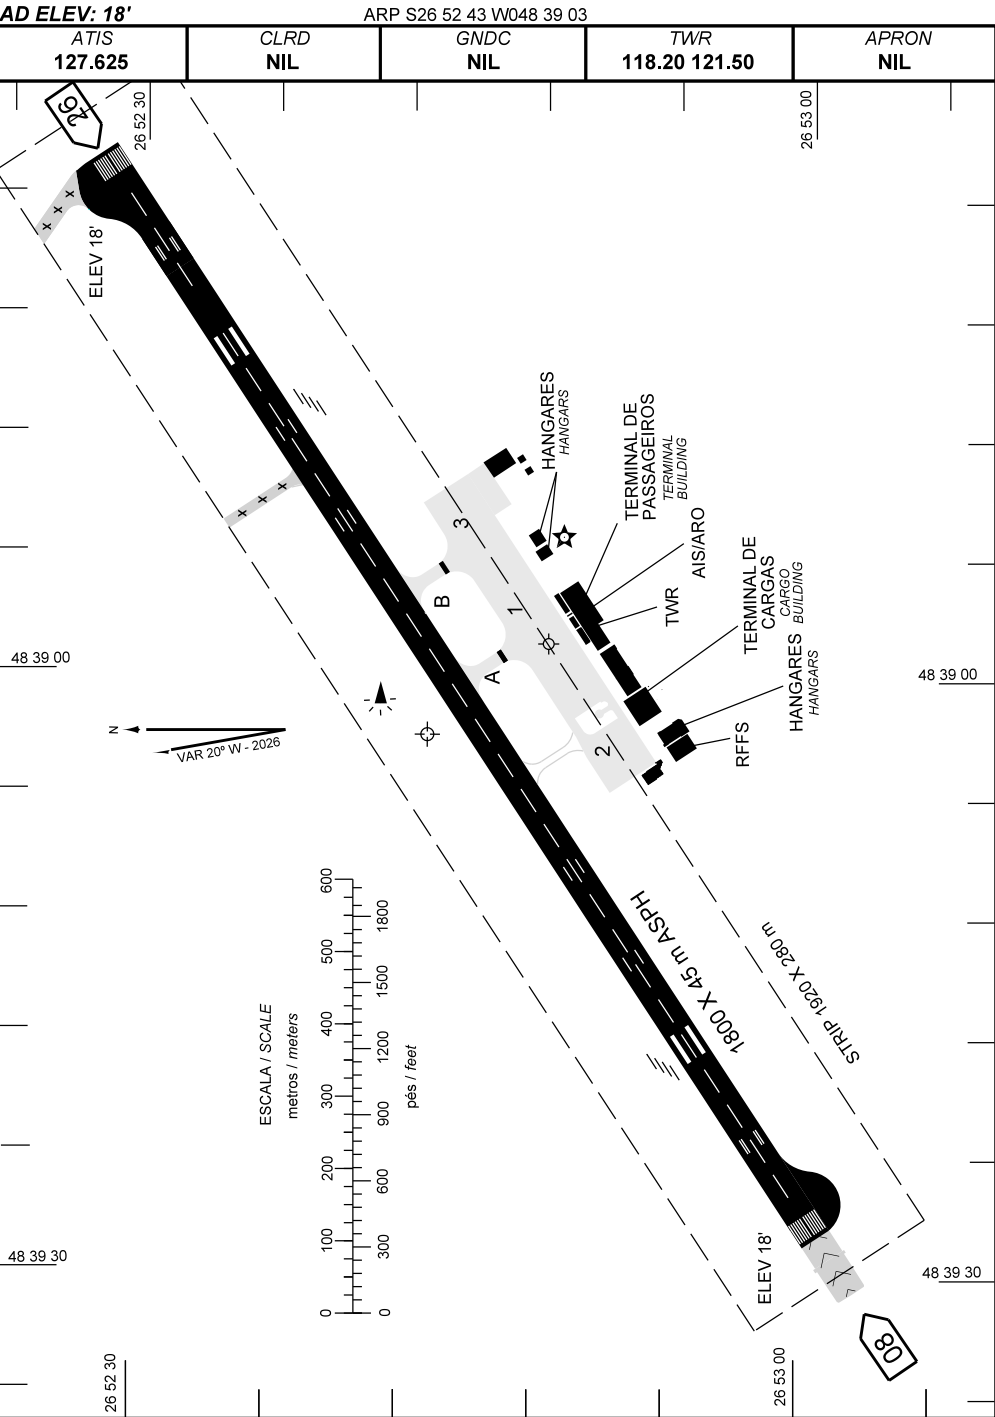

ADC - SBNF: INFORMAÇÕES COMPLEMENTARES / COMPLEMENTARY INFORMATION

CARACTERÍSTICAS FÍSICAS / PHYSICAL CHARACTERISTICS										
PISTA RUNWAY				DIMENSÕES(m) DIMENSIONS(m)				PCR	TIPO DE SUPERFÍCIE SURFACE KIND	
RWY	BRG MAG	Tipo Type	RCD	RWY	SWY	CWY	STRIP	RWY	RWY	SWY
a	b	c	d	e	f	g	h	i	j	k
08 26	076	NPA	4C	1800X45			1920 x 280	520/F/B/X/T	ASPH	
	256	NPA	4C							

DISTÂNCIAS DECLARADAS, AUXÍLIOS VISUAIS E COORDENADAS DAS CABECEIRAS DECLARED DISTANCES, VISUAL AIDS AND THRESHOLD COORDINATES							
RWY	TORA(m)	TODA(m)	ASDA(m)	LDA(m)	AUXÍLIOS / AIDS	ALTURA GEOIDAL(m) GEOID HEIGHT(m)	COORDENADAS COORDINATES
08 26	1800	1800	1800	1800	PAPI	- 0,02	S26 53 01 W048 39 28
	1800	1800	1800	1800	PAPI	- 0,05	S26 52 28 W048 38 34

SERVIÇO DE SALVAMENTO E CONTRAINCÊNDIO / RESCUE AND FIRE FIGHTING SERVICE: RFFS REQ - 7

RWY 08 / 26

Sinalização horizontal / Marking Aids

Auxílios luminosos / Lighting Aids

RMK:

1) MEHT: PAPI - RWY 08: 45FT
PAPI - RWY 26: 45FT

2) AFIS LONDRINA HR SER 0300-0900 INSTL. AFIS PRESTADO PELO APP LONDRINA 129.70MHZ.
AFIS LONDRINA SER HR 0300-0900 AFIS FACILITIES PROVIDED BY APP-LONDRINA 129.70MHZ.

CHANGES: GEOID HEIGHT - RMK.