


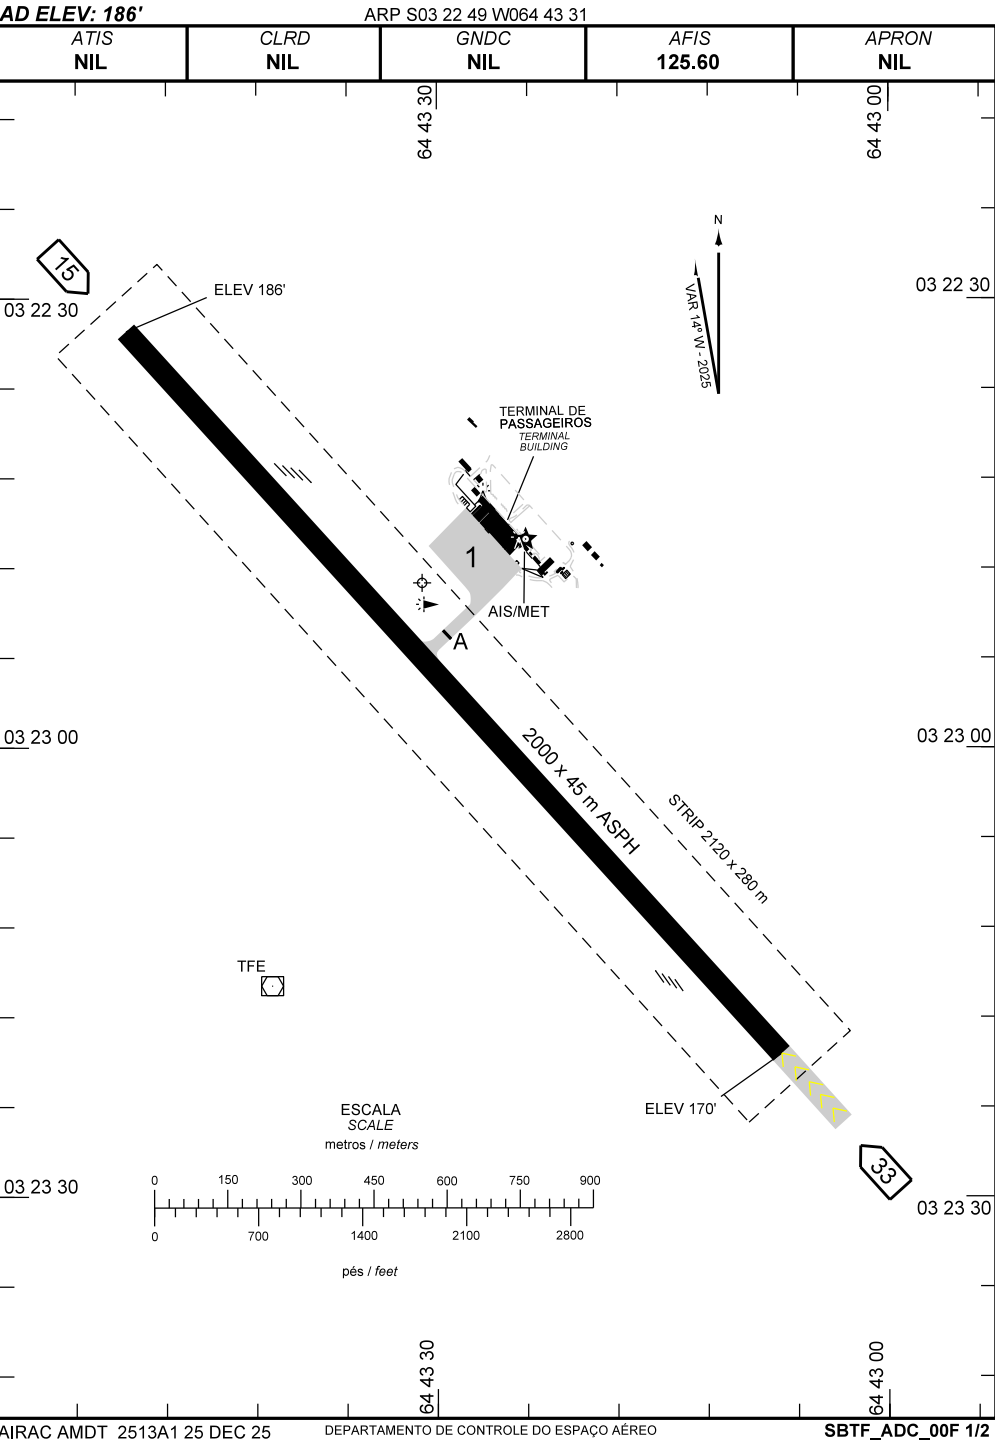

ELEV 186'

2000 x 45 m ASPH

STRIP 2120 x 280 m

ELEV 170'

1

AIS/MET

TERMINAL DE PASSAGEIROS
TERMINAL BUILDING

TFE

VAR 14° N - 2025

N

ESCALA
SCALE
metros / meters

0 150 300 450 600 750 900
0 700 1400 2100 2800

pés / feet

33

03 23 30

CHANGES: LAYOUT, RCD, PCR, RMK.

AIRAC AMDT 2513A1 25 DEC 25

DEPARTAMENTO DE CONTROLE DO ESPAÇO AÉREO

SBTF_ADC_00F 1/2

ADC - SBTF: INFORMAÇÕES COMPLEMENTARES / COMPLEMENTARY INFORMATION


CARACTERÍSTICAS FÍSICAS / PHYSICAL CHARACTERISTICS										
PISTA RUNWAY				DIMENSÕES(m) DIMENSIONS(m)				PCR	TIPO DE SUPERFÍCIE SURFACE KIND	
RWY	BRG MAG	Tipo Type	RCD	RWY	SWY	CWY	STRIP	RWY	RWY	SWY
a	b	c	d	e	f	g	h	i	j	k
15	152	NPA	3C	2000x45			2120 x 280	360/F/C/X/T	ASPH	
33	332	NPA	3C							

DISTÂNCIAS DECLARADAS, AUXÍLIOS VISUAIS E COORDENADAS DAS CABECEIRAS DECLARED DISTANCES, VISUAL AIDS AND THRESHOLD COORDINATES							
RWY	TORA(m)	TODA(m)	ASDA(m)	LDA(m)	AUXÍLIOS / AIDS	ALTURA GEOIDAL(m) GEOID HEIGHT(m)	COORDENADAS COORDINATES
15	2000	2000	2000	2000	PAPI (2.97)	-1,33	S03 22 32 W064 43 51
33	2000	2000	2000	2000	PAPI (3.39)	-1,33	S03 23 20 W064 43 07


SERVIÇO DE SALVAMENTO E CONTRAINCÊNDIO / RESCUE AND FIRE FIGHTING SERVICE: RFFS REQ - 5

RWY 15 / 33

Sinalização horizontal / Marking Aids

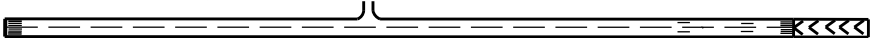

Auxílios luminosos / Lighting Aids

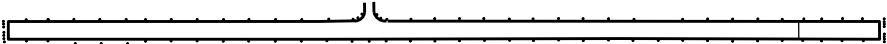

RMK: 1) MEHT: PAPI RWY 15 - 71FT
PAPI RWY 33 - 51.18FT

CHANGES: LAYOUT, RCD, PCR, RMK.